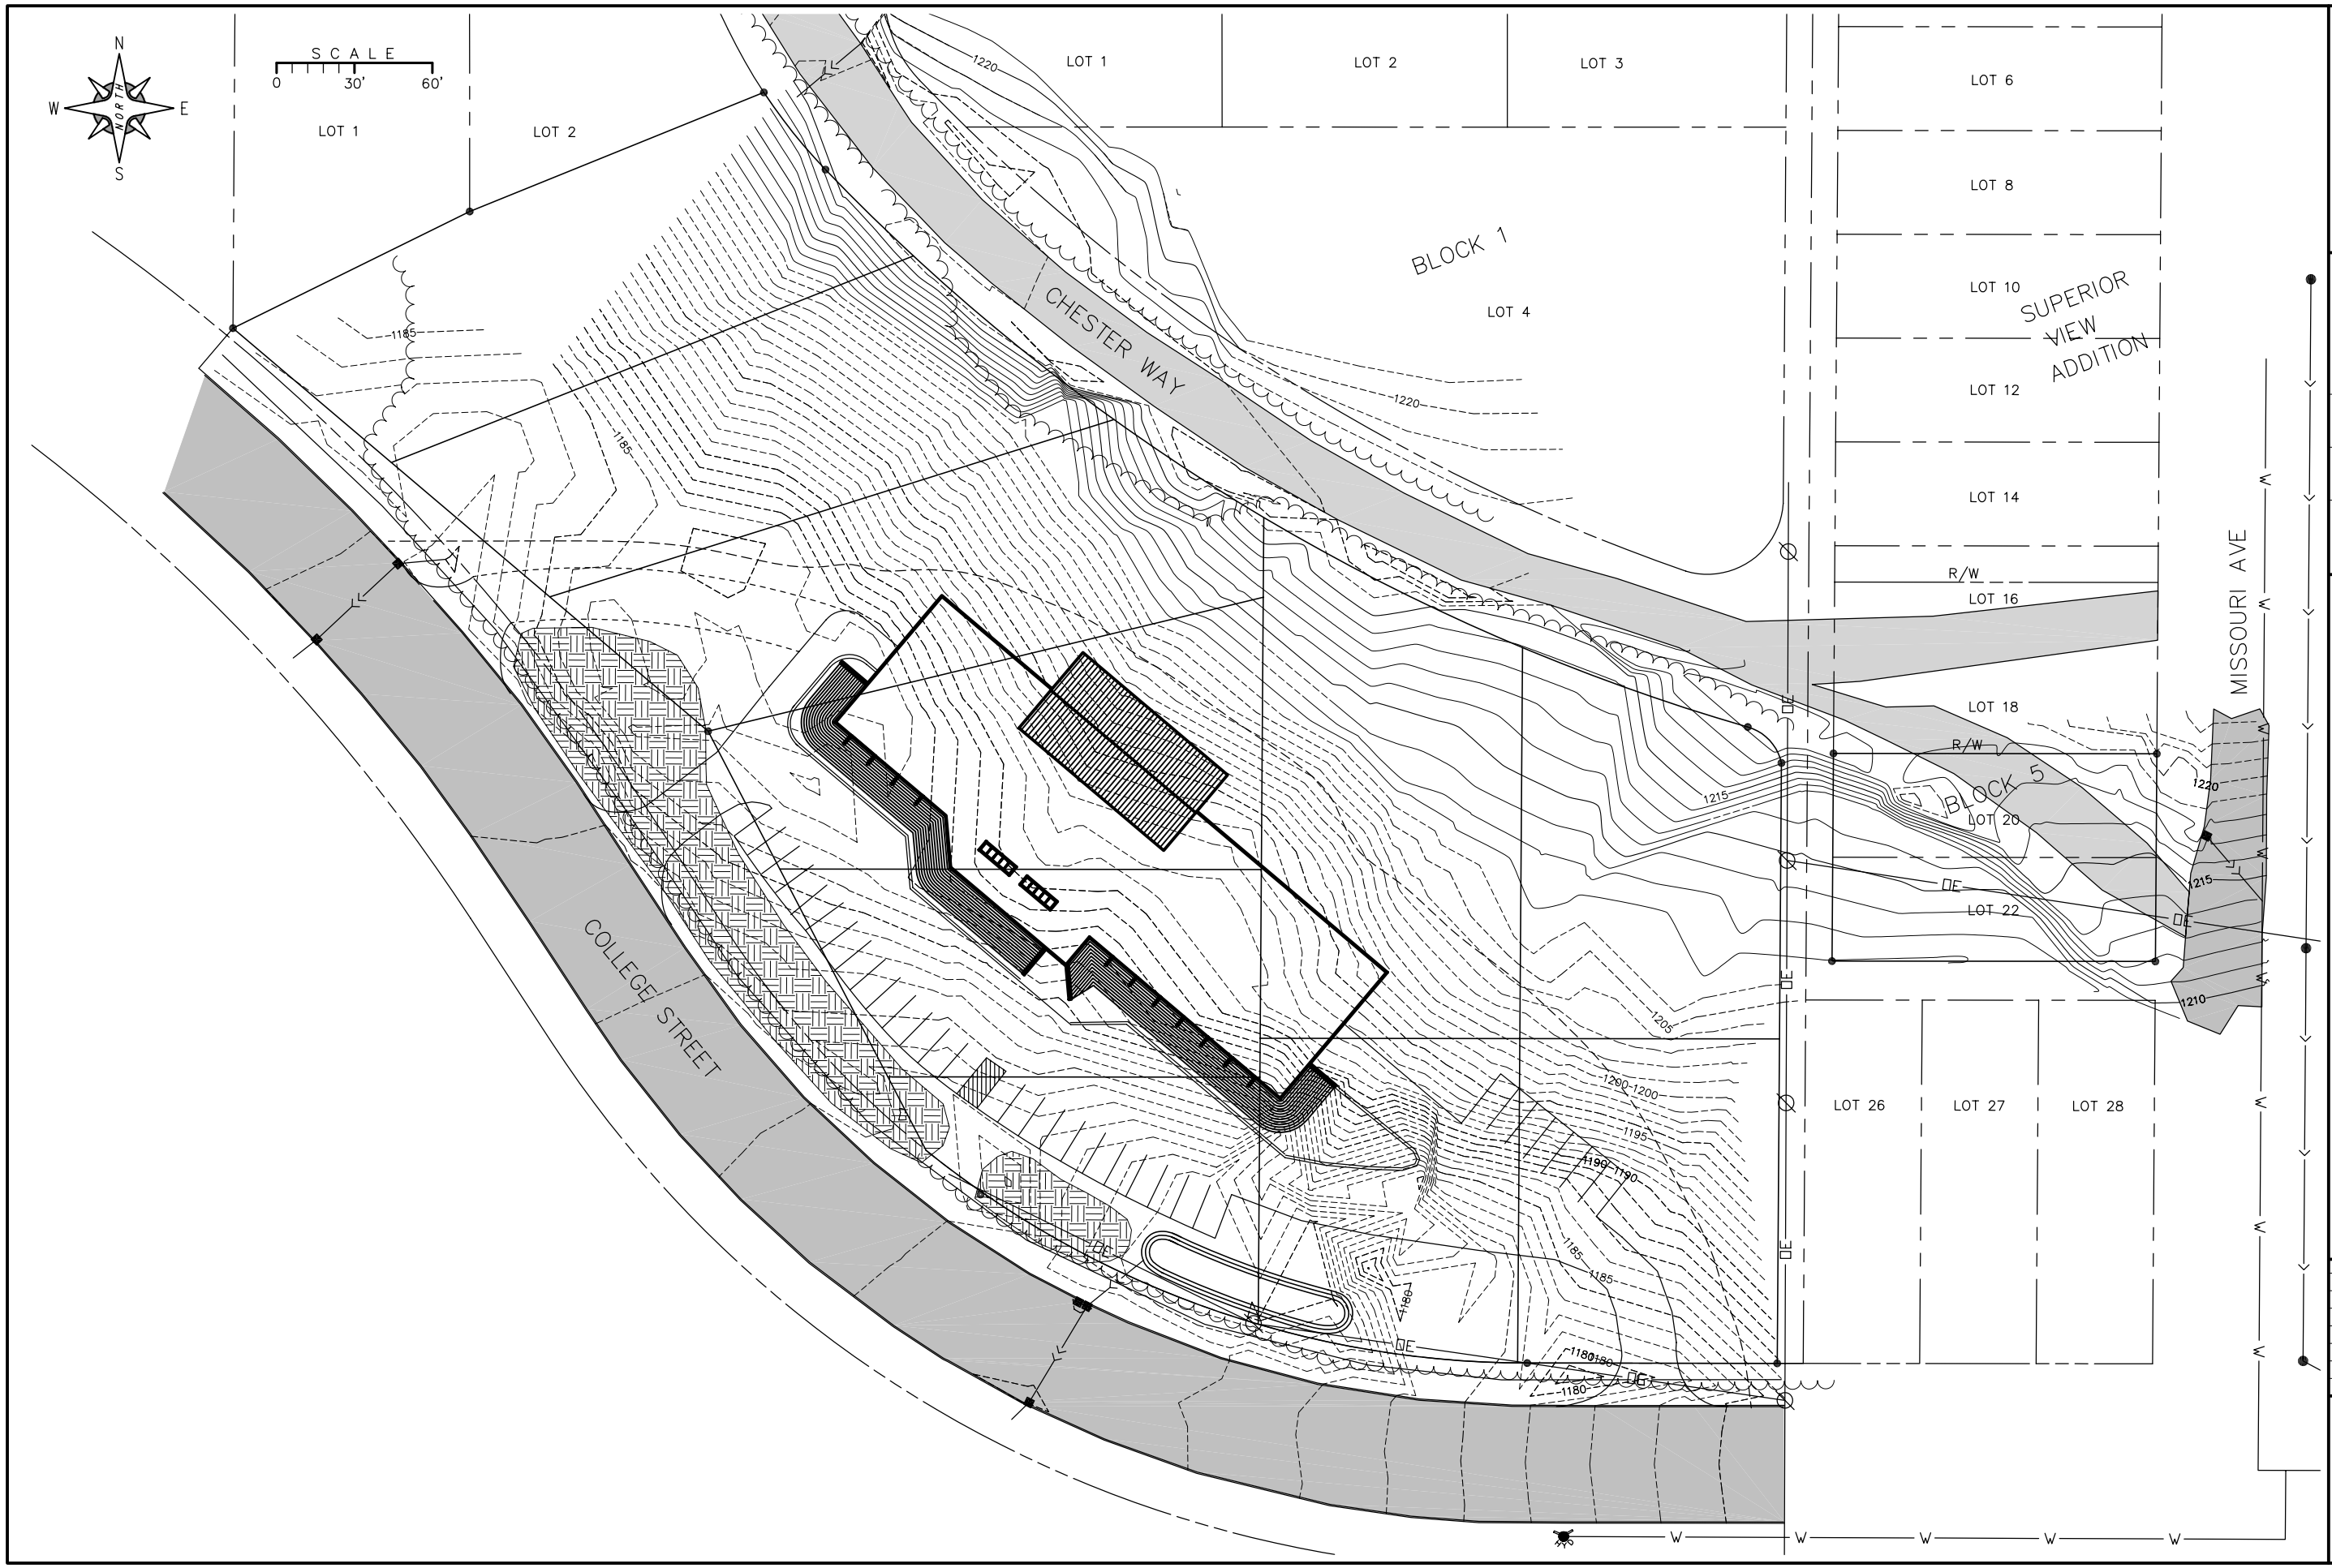

BOCHT ENGINEERING, PLLC
4506 ROBINSON STREET
DULUTH, MN 55804
218.525.1801
218.349.8070

I HEREBY CERTIFY THAT THIS PLAN WAS PREPARED BY ME OR UNDER MY DIRECT SUPERVISION AND THAT I AM A DULY LICENSED PROFESSIONAL ENGINEER UNDER THE STATE OF MINNESOTA.

BRYAN BOCHT
PRINTED NAME

DATE | 25124 REG. NO.

SIGNATURE

FIRST UNITARIAN CHURCH

SITE PLAN

NO.	DATE	DESCRIPTION
6		
5		
4		
3		
2		
1		

SHEET
1/1